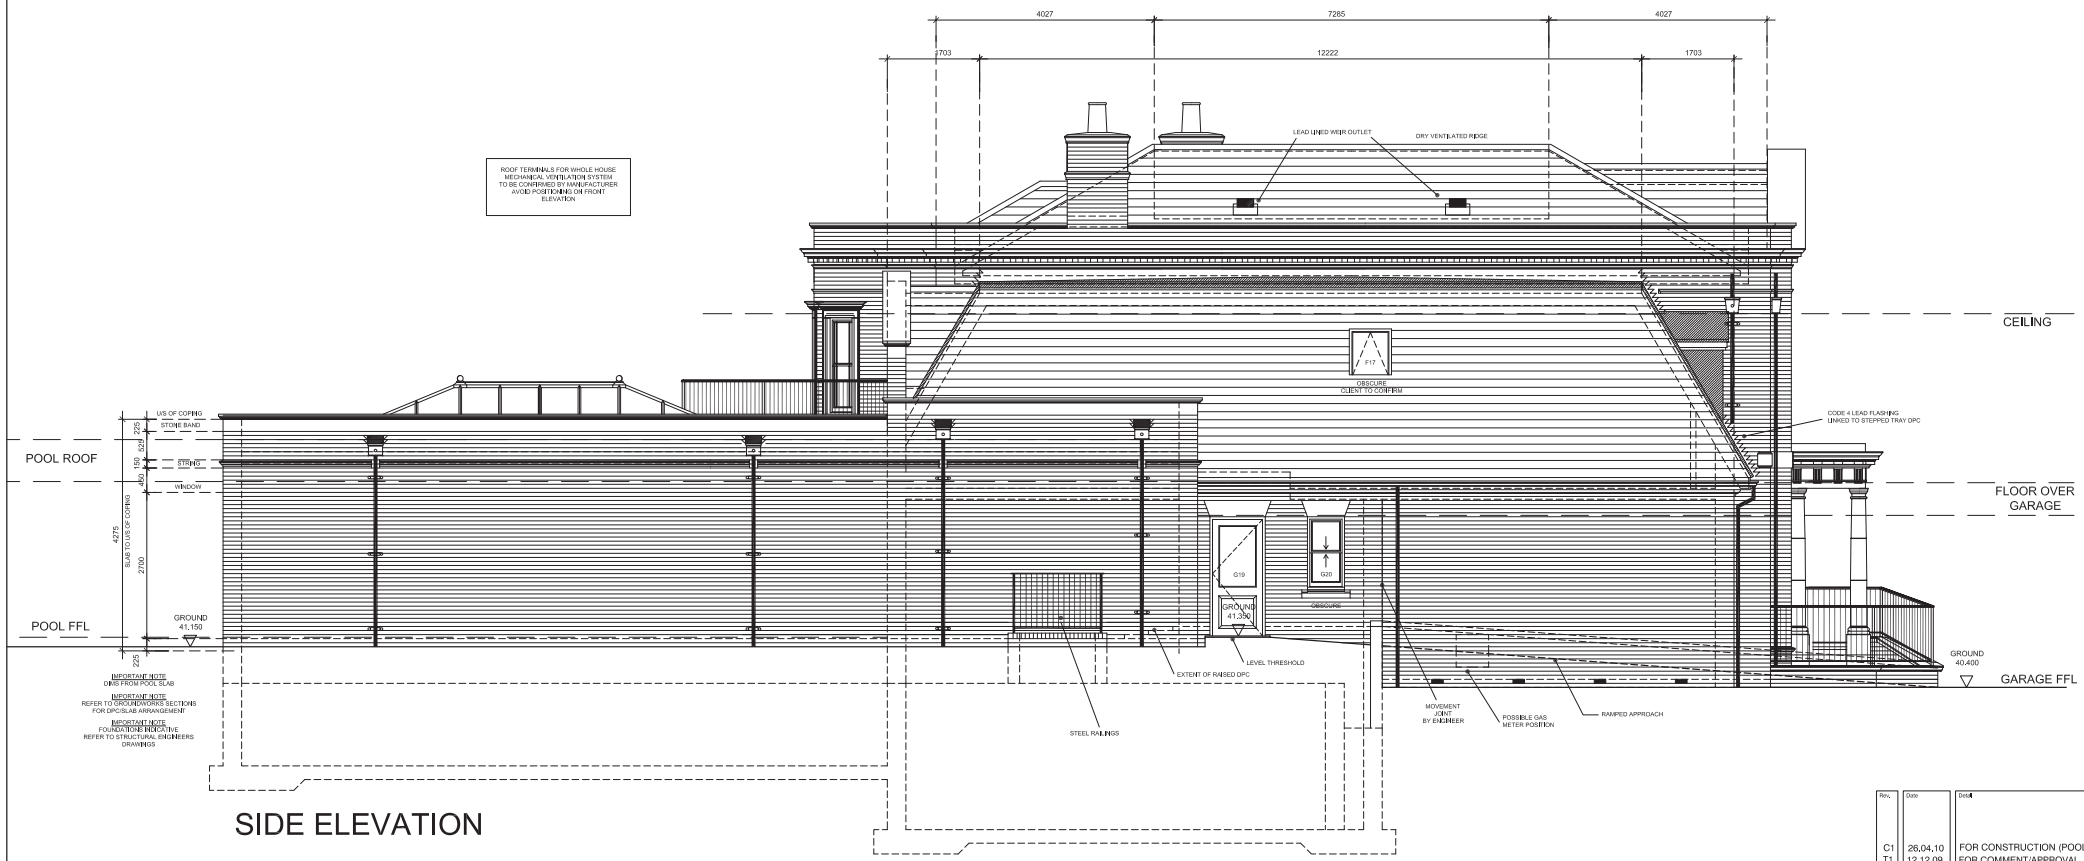

SIDE ELEVATION

Rev.	Date	Detail
C1	26.04.10	FOR CONSTRUCTION (POOL SLAB REDUCED)
T1	12.12.09	FOR COMMENT/APPROVAL

Status: CONSTRUCTION

ASCOT DESIGN
Architecture
9-12 High Street, Ascot, Berkshire, SL5 7JF
Tel: 01344 299330 Fax: 01344 299331 Email: info@ascotdesign.com
www.ascotdesign.com

Client: CHURCHILL PROPERTIES (SOUTHERN) LTD

Project Title:
PLOT 1
9 LEYS ROAD,
OXSHOTT, SURREY.

Drawing Title: ELEVATIONS 4

Scale	Date	Drawn
1:50 & A1	12.12.09	RGB

Drawing No.	Rev.
09 - T184 - 134	C1

The copyright in this document and design is confidential to and the property of Ascot Design Partnership LLP